# SKETCH SHOWING IMPROVEMENTS TO ROAD AT CHIKKABANAVARA RAILWAY STATION TO GELEYARA BALAGA GANESHA TEMPLE, IN SHETTYHALLI SUB DIVISION, WARD NO-12.

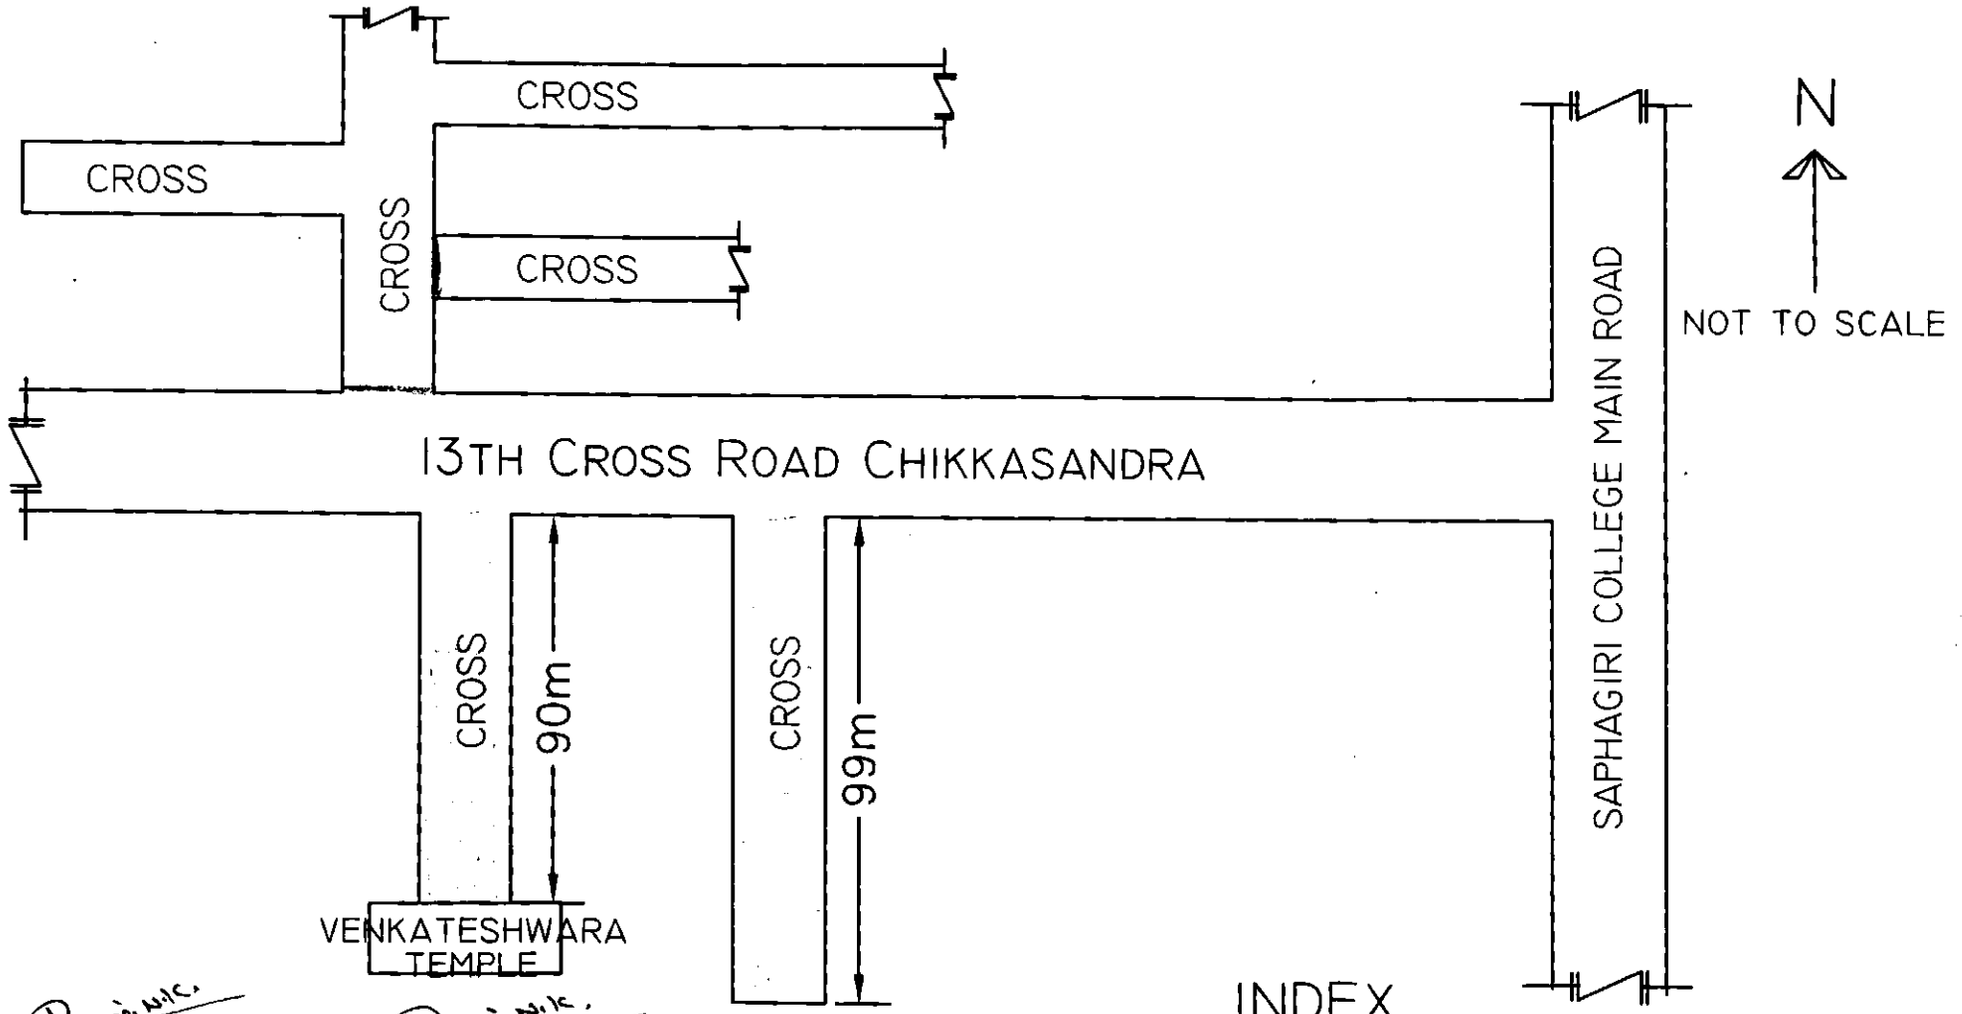


Asst Engineer
Ward No-12

Asst Executive Engineer
Shettyhalli Sub-Division
B.B.M.P